CITY OF WESTMINSTER – CITY MANAGEMENT AND COMMUNITIES

DELEGATED AUTHORITY REPORT 7449

TRAFFIC ORDERS – MORETON PLACE

PROVISION OF "WHITE BADGE" DISABLED PERSON'S PARKING BAY

(Drawing No. 7449/LH)

(Tachbrook Ward)

BACKGROUND INFORMATION

The City Council's Parking Services Team has received an application for a dedicated "White Badge" disabled person's parking bay from a resident of Flat 1, 22 Moreton Place, SW1.

Parking Services has confirmed that the application falls within the City Council's criteria for the provision of a "White Badge" parking bay, following assessment and recommendation by the City Council's Occupational Therapy Services. The "White Badge" will be registered to a vehicle driven by the applicant's wife.

Therefore, it is proposed to replace a residents' parking space on the south-west side of Moreton Place, directly outside the applicant's property, with a "White Badge" disabled person's personal parking place, as shown on Drawing No. 7449/LH. This location will meet the needs of the applicant in terms of ease of accessibility to and from the vehicle.

The cost of making the necessary Traffic Orders and associated road markings will be met by Parking Services.

RECOMMENDATION

It is recommended that Traffic Orders are made to facilitate the introduction of the "White Badge" disabled person's parking bay referred to above and shown on Drawing No. 7449/JH.

STATEMENT OF REASONS

The introduction of a "White Badge" disabled person's personal parking bay outside No. 22 Moreton Place is intended to provide a dedicated parking space for a disabled resident to enable them to be parked close to their home.

I agree / do not agree to the above recommendation and statement of reasons and give the following authorisations:

(a) that procedural steps be taken with a view to Traffic Orders being made under sections 6, 45, 46, 49 and 124 of and Part IV of Schedule 9 to the Road Traffic Regulation Act 1984;

A: WSP, Palace Gardens Suite, 27th Floor, Portland House, Bressenden Place, London, SW1E 5RS. T: 020 3116 5996

(b) that subject to no objections being received as a result of public notices and consultation, such Traffic Orders be made as proposed; and

(c) that in the event of objections being received, they be referred to me for consideration and reported to the Cabinet Member(s) if I consider it to be necessary in accordance with City Council procedure, following which I will decide whether or not the Traffic Orders should be made, with or without modification.

Signed [redacted] Date 26-11-18

Contracts Officer
City Management and Communities

Signed [redacted] Date 26/11/18.

Head of Highways Inspectorate
City Management and Communities

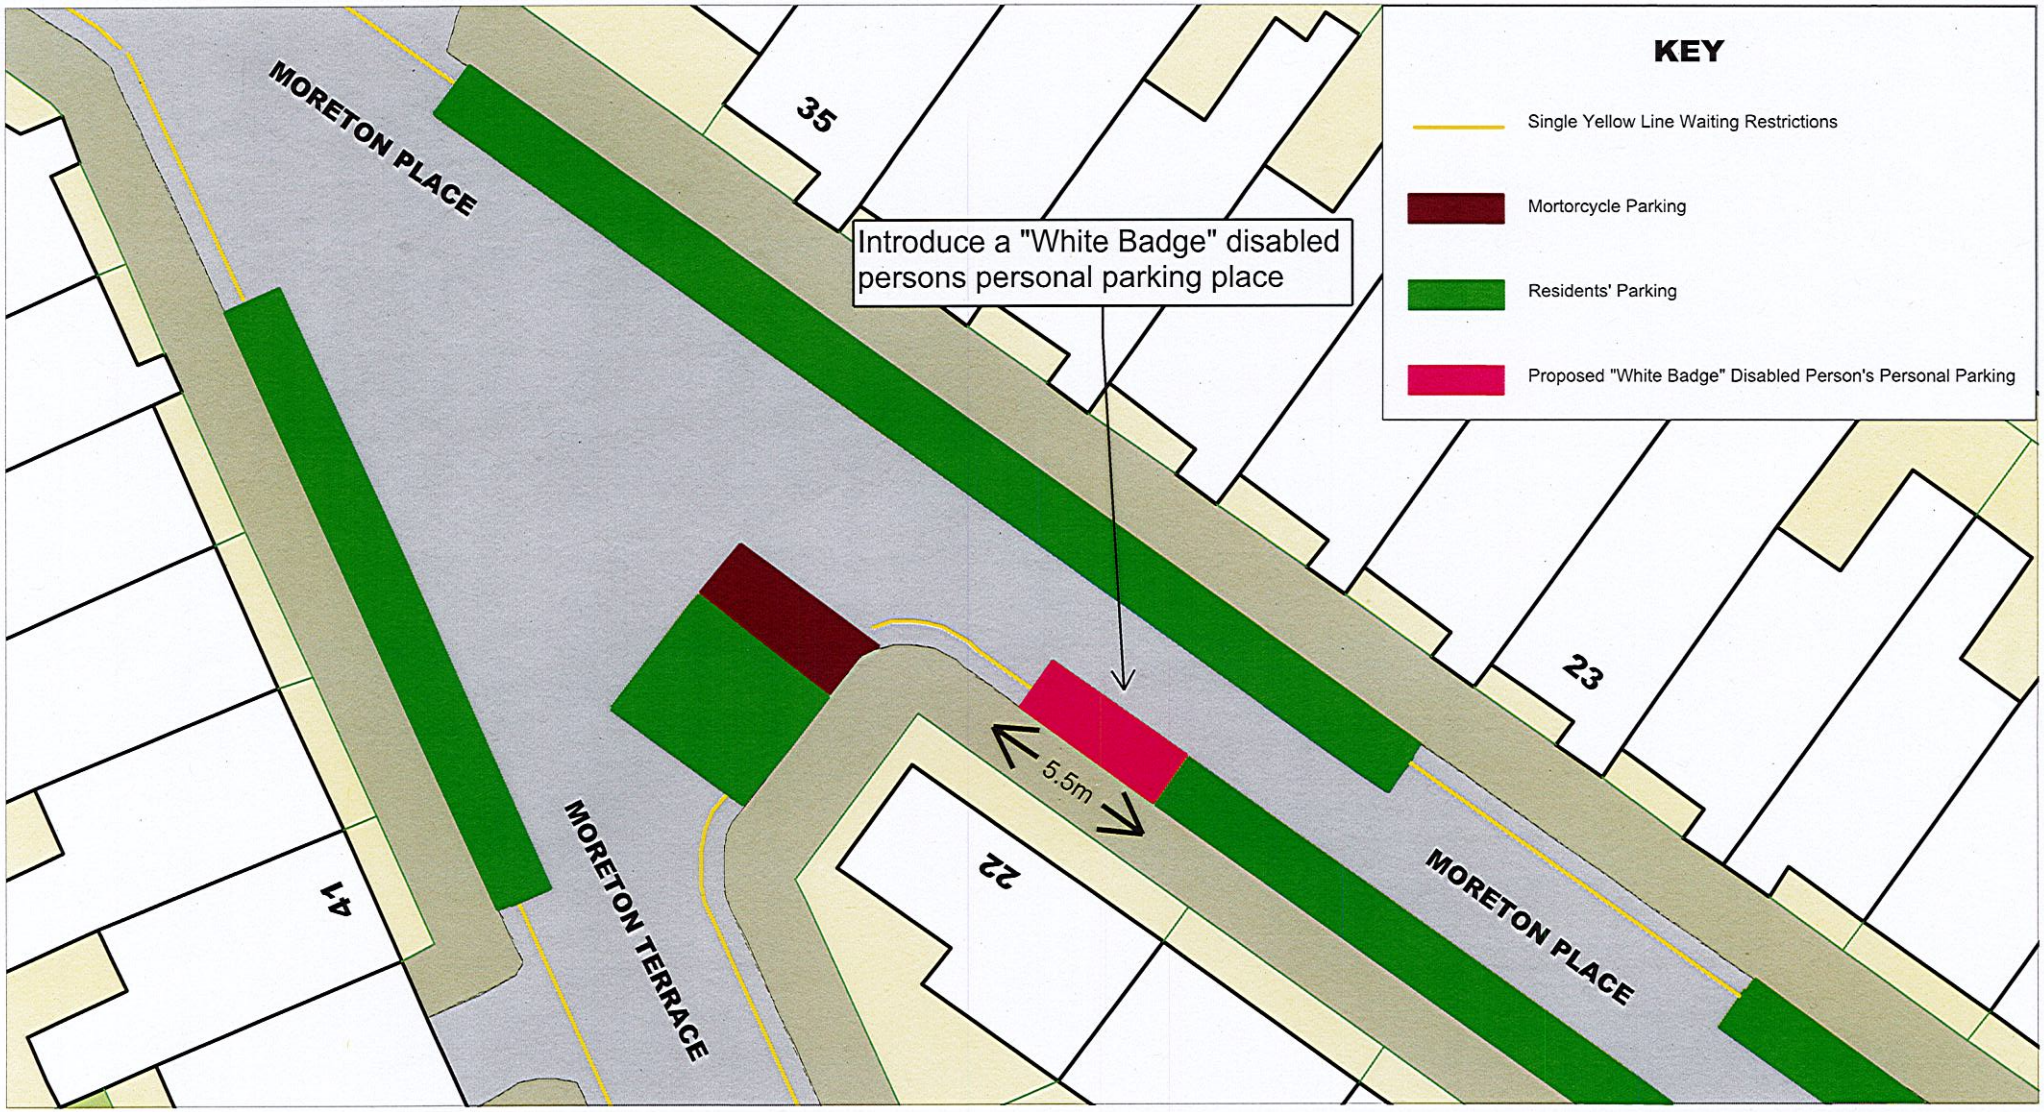

City of Westminster

MORETON PLACE CONSULTATION PLAN

SCALE	1 : 250
DATE	26/11/2018
DRAWING No.	7449/LH
DRAWN BY	JH
APPROVED BY	AJ