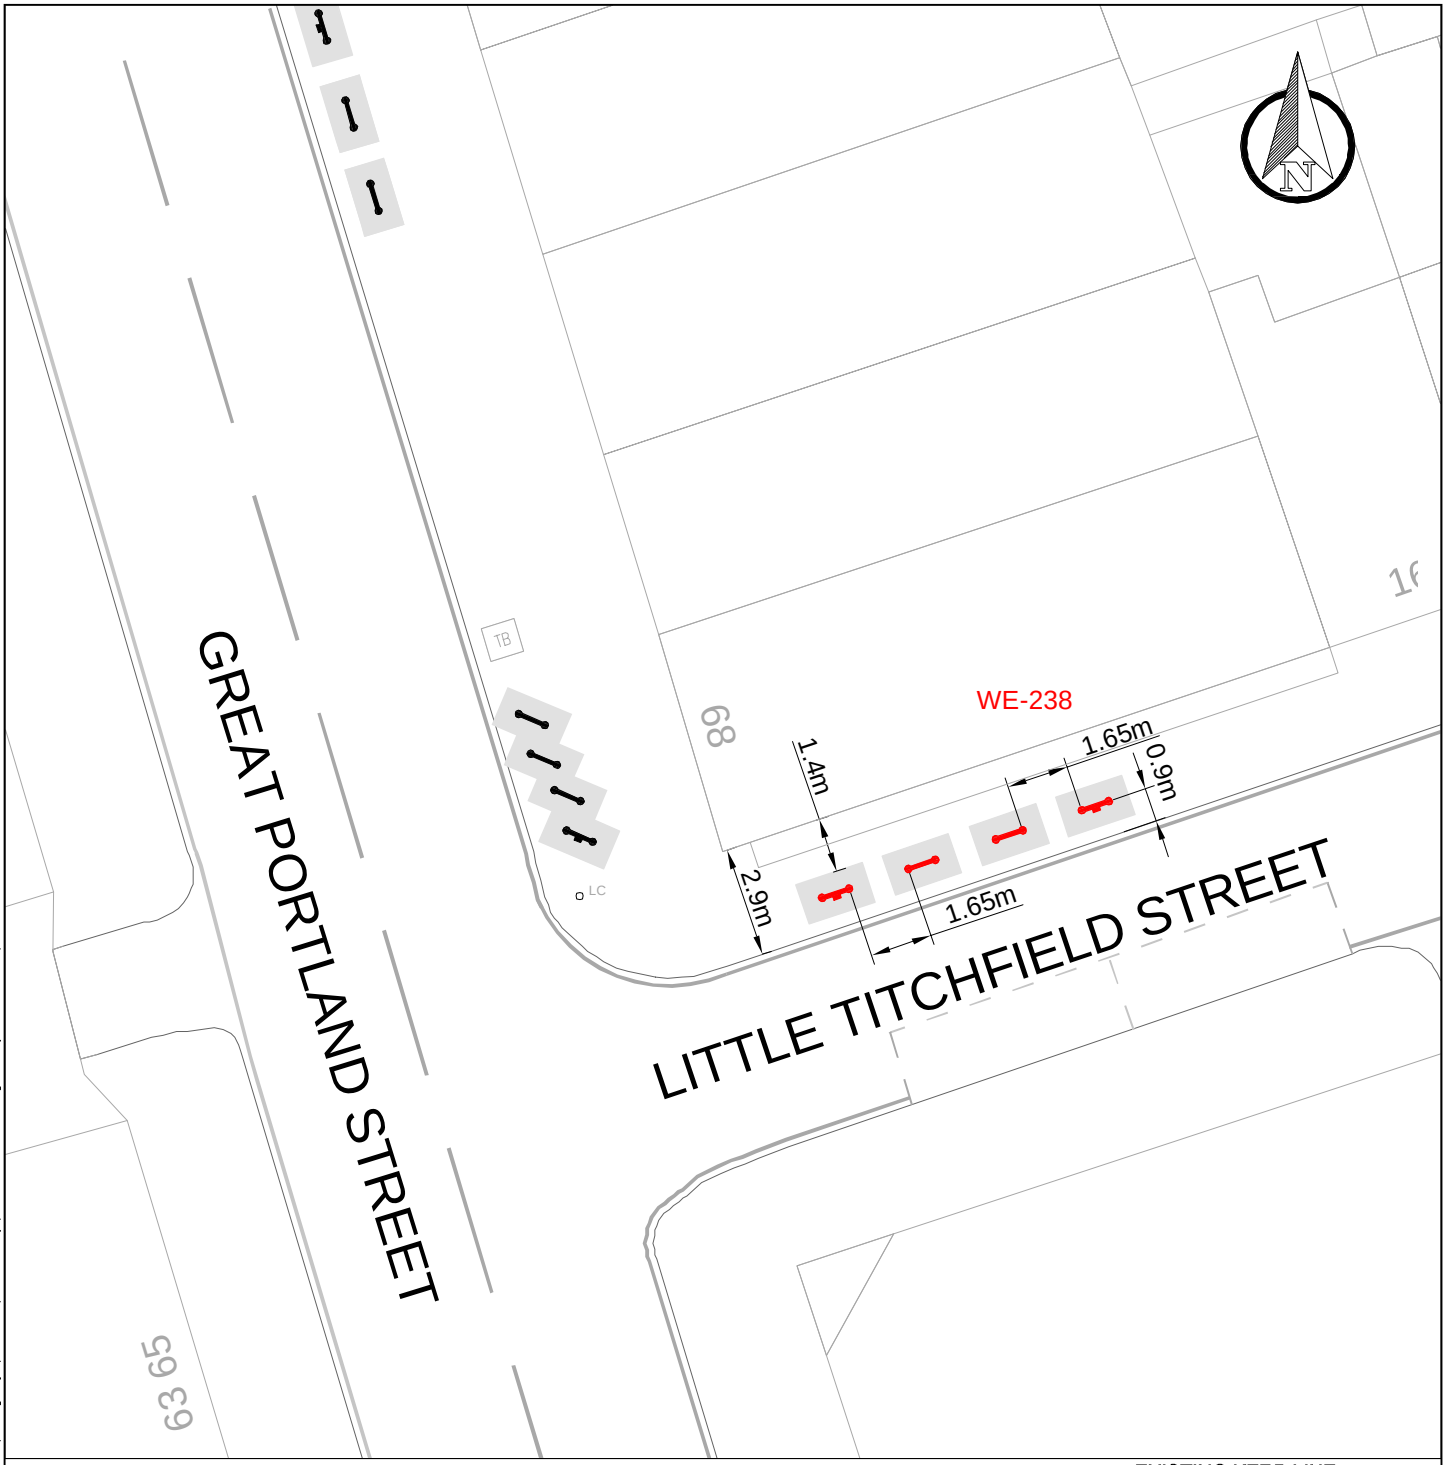

KEY

- PROPOSED CYCLE RACK (TYPE 1)
- PROPOSED CYCLE RACK (TYPE 2)
- EXISTING CYCLE RACK RELOCATED (TYPE 1)
- EXISTING CYCLE RACK RELOCATED (TYPE 2)
- EXISTING CYCLE RACK (TYPE 1)
- EXISTING CYCLE RACK (TYPE 2)
- CYCLE STAND FOOTPRINT
- EXISTING CYCLE RACK TO BE REMOVED
- EXISTING CYCLE RACK RELOCATED
- EXISTING LITTER BIN TO BE RELOCATED
- EXISTING LINE MARKING
- EXISTING SERVICE COVER
- SP EXISTING SIGN & POST
- EXISTING TREE AND PIT
- EXISTING KERB LINE
- TB EXISTING TELEPHONE BOX
- B EXISTING BOLLARD
- EXISTING RAILING
- LC EXISTING LAMP COLUMN
- EXISTING LITTER BIN

© Crown copyright. All rights reserved City of Westminster LA 100019597

NOTE:
SPACING BETWEEN CYCLE STANDS TO BE 0.9m UNLESS OTHERWISE STATED

CONWAY great people great results
wsp
25 Mandela Way, London, SE1 5SZ
www.fmconway.co.uk www.wsp.com

CLIENT: City of Westminster

DRAWING STATUS: FEASIBILITY DESIGN

PROJECT: CYCLE PARKING ON STREET 17-18
CROWNE ESTATES

TITLE: LITTLE TITCHFIELD STREET
WE-238

REV	DATE	BY	DESCRIPTION	CHK	APD
A	14.05.2018	JL	FIRST ISSUE		

SCALE @ A4P	DATE	DESIGN/DRN	CHECKED	APPROVED	SHEET
1:200	03.05.2018	JL	MF	DR	A4P

JOB No.	FMC PROJECT No.	BRIEF/DSB No.
70044722	WWESA2034	PO 80054305

DRAWING No: 70044722-01-GA-WE-238 REV: A

\\uk.wspgroup.com\central data\Projects\700447xx\70044722 - Con A-Cycle Parking on street 18-19\02 WIP\HW Highways\01 Model\01-Feasibility\70044722-01-GA-.dwg 14 May, 2018 - 2:40pm