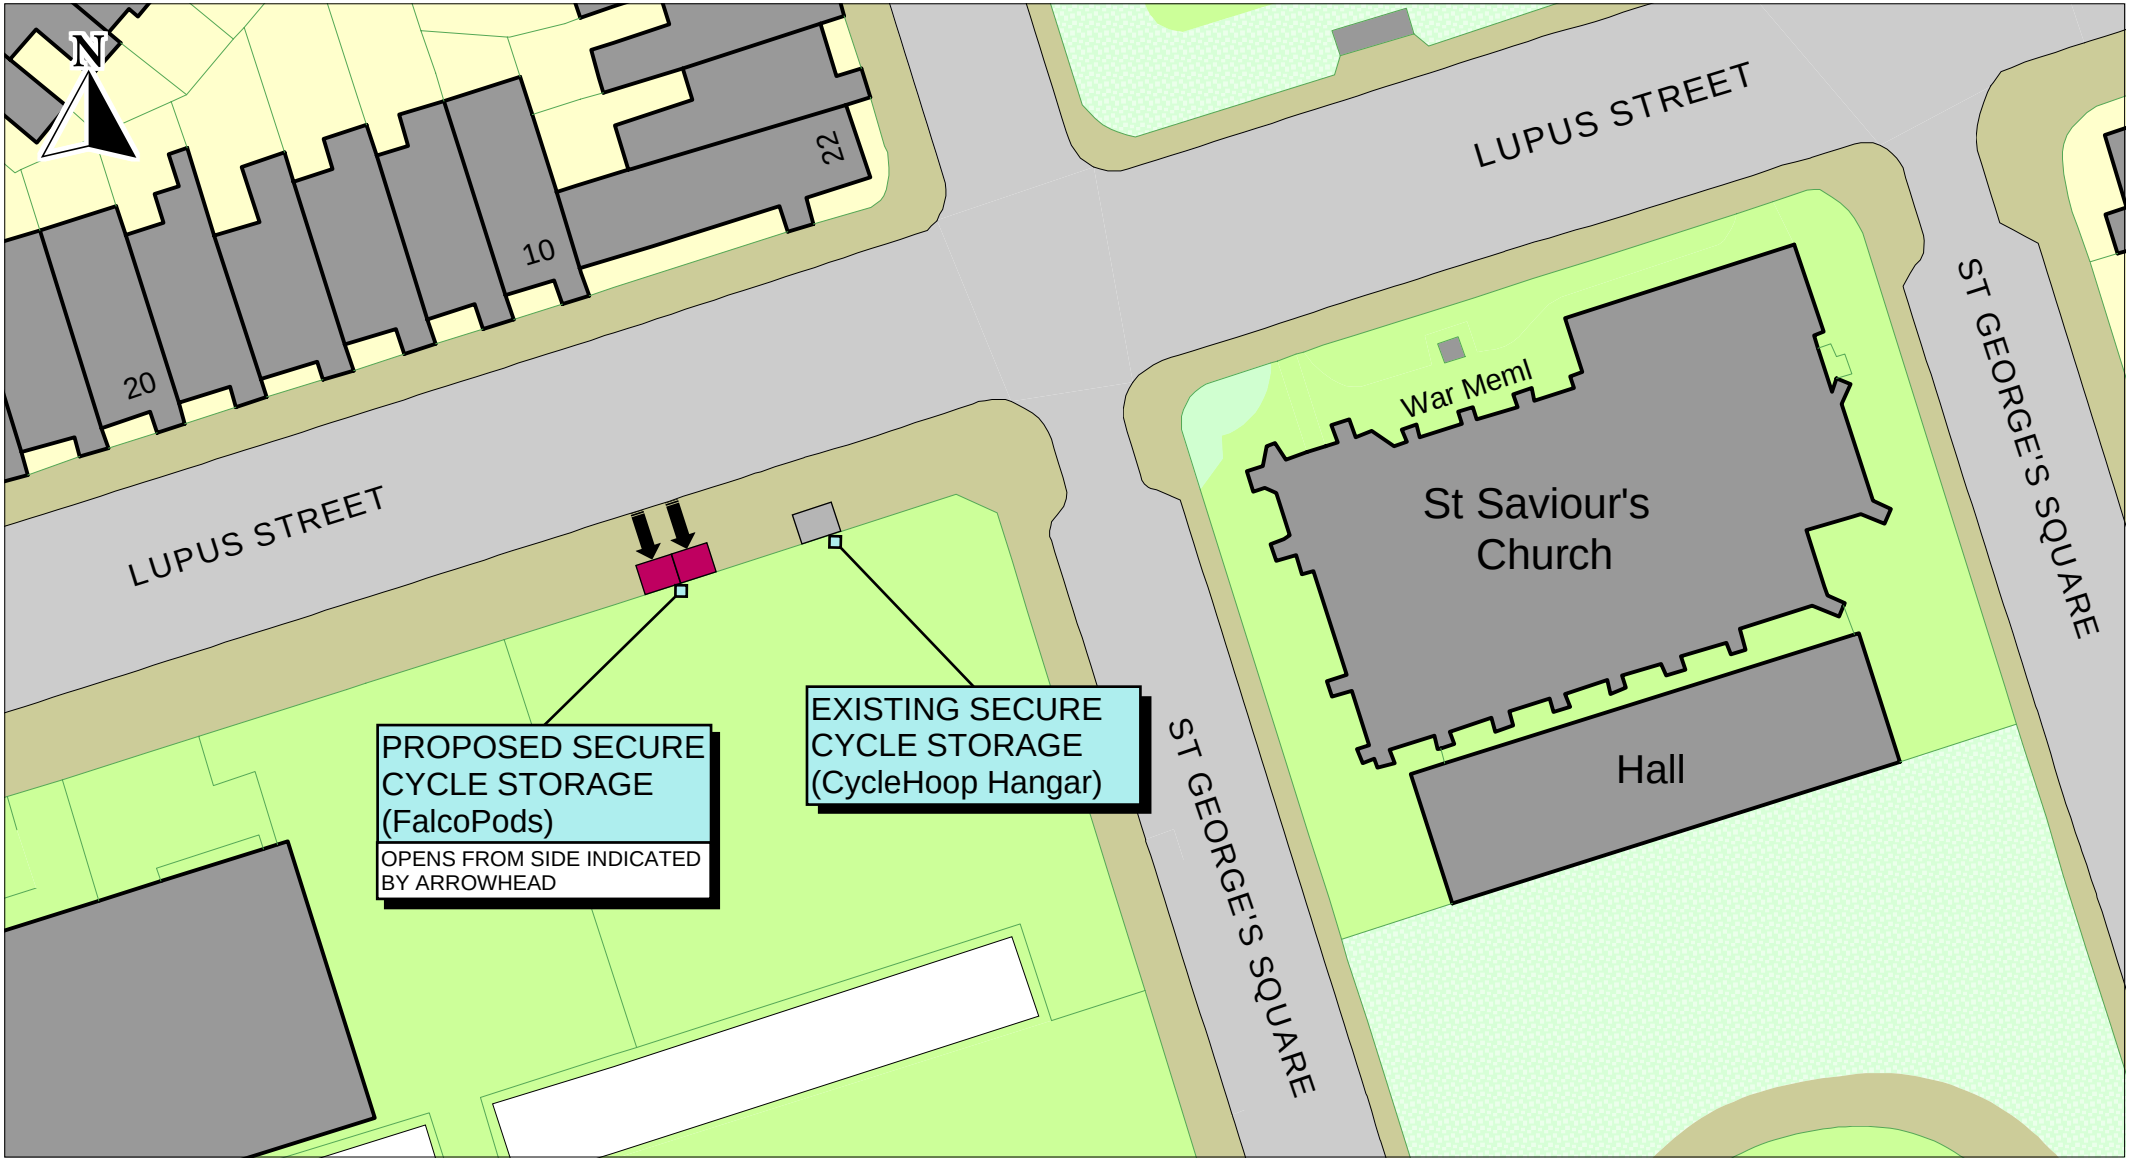

City of Westminster

SECURE CYCLE STORAGE - PROPOSED LAYOUT

LUPUS STREET

SITE BHL-25

© Crown copyright. All rights reserved
City of Westminster Council
Licence No. LA 086 592 2020

SCALE	1 : 500
DATE	17/08/2020
DRAWING No.	7601/BHL-25
DRAWN BY	LH
APPROVED BY	AJ